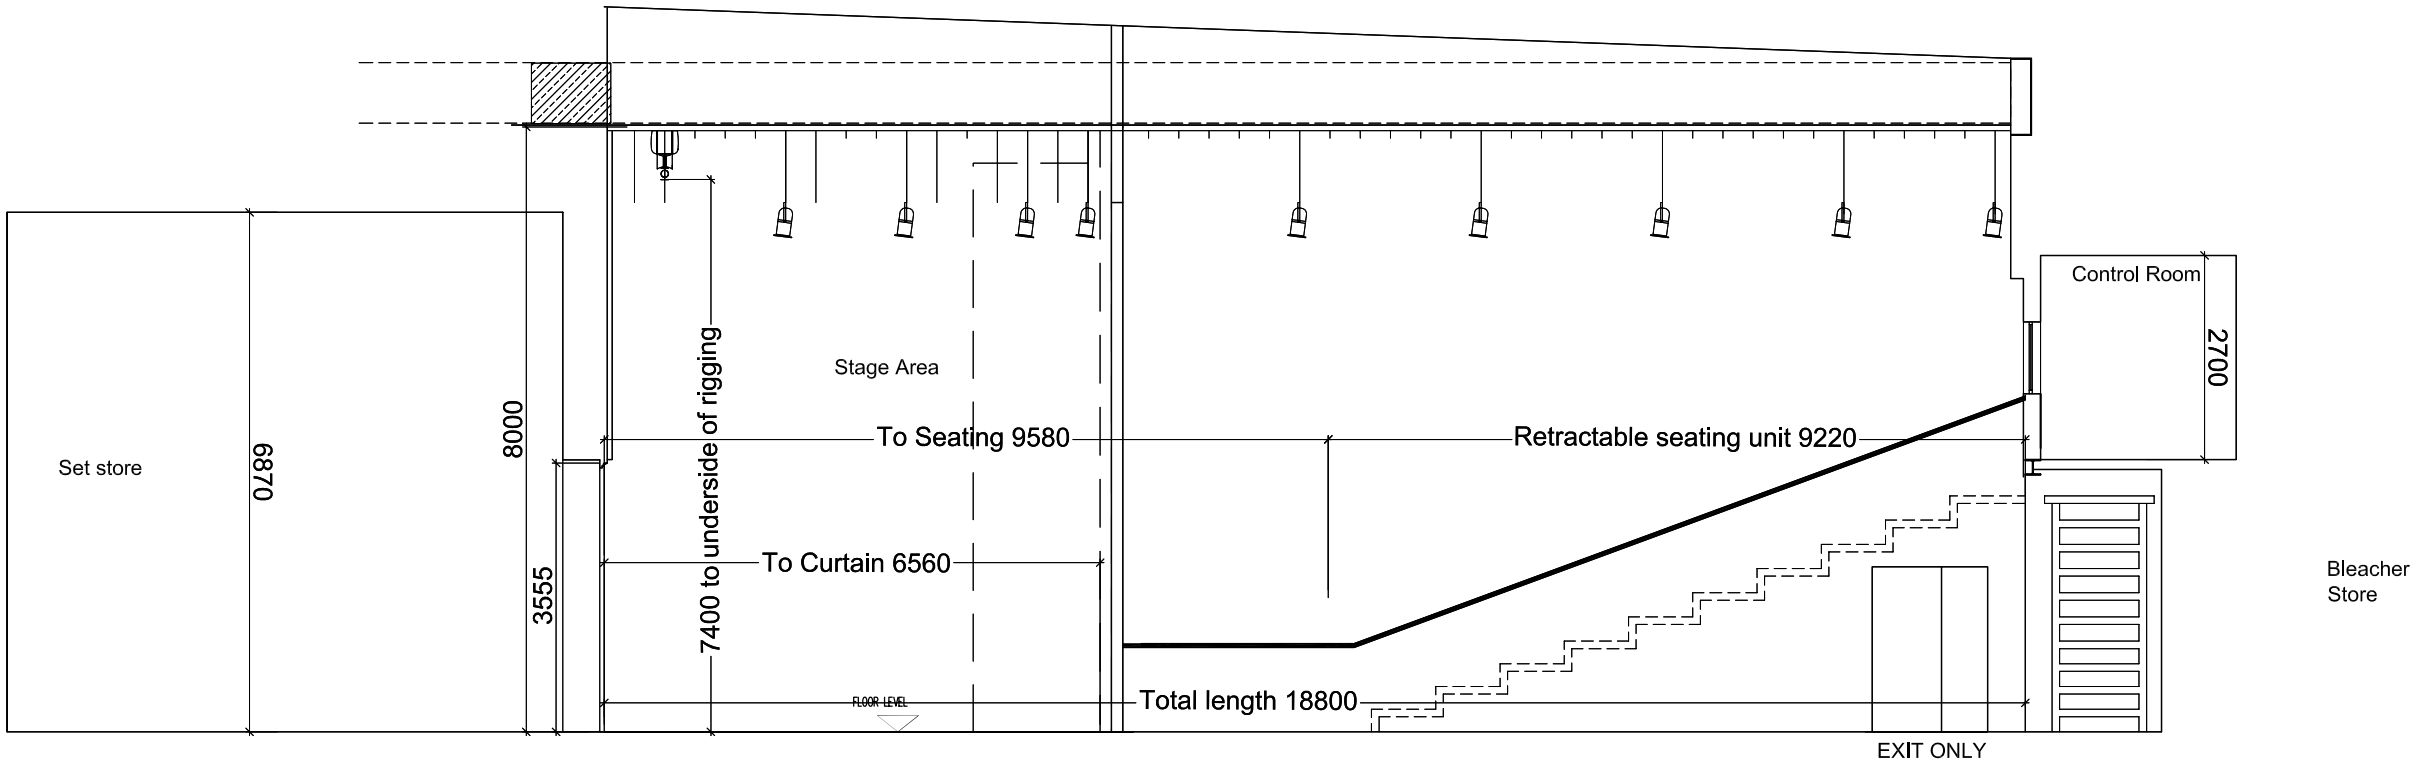

Elevation A: Looking South

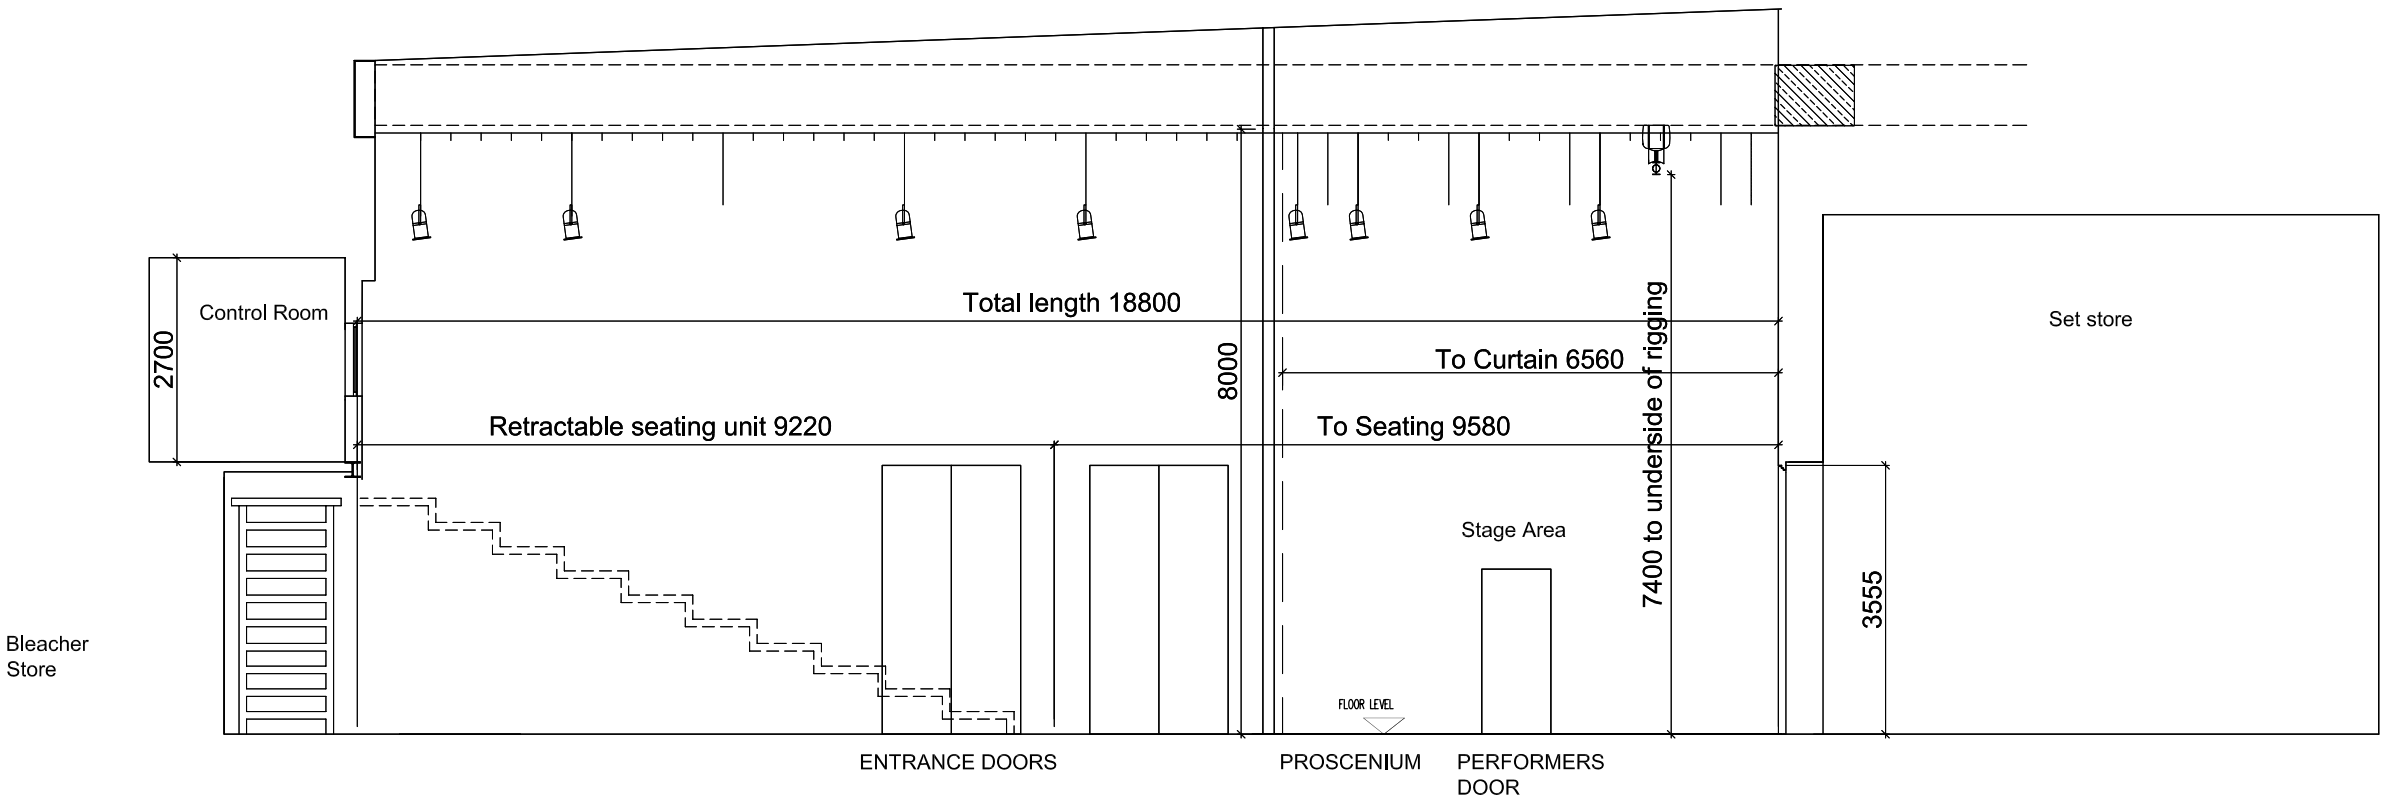

Elevation B : Looking North

AUDITORIUM SPACE DIGRAMATIC ELEVATIONS

SCALE 1:50 @ A1; 1:100 @ A3

Notes

Dimensions shown are Design dimensions only, and the as-built dimensions may vary nominally from these due to site conditions.

- Refer to drawing AL(22)21 and 22 for wall elevations.

North Point.

Key Plan.

Rev.	Date	Revision Note	By	Check
N	-	-	-	-
M	-	-	-	-
L	-	-	-	-
K	-	-	-	-
J	-	-	-	-
H	-	-	-	-
G	-	-	-	-
F	-	-	-	-
E	-	-	-	-
D	-	-	-	-
C	-	-	-	-
B	-	-	-	-
A	-	-	-	-

ellis williams architects
Exmouth House Pine Street London EC1R 0JH
Tel +44 (0)20 7841 7200 Fax +44 (0)20 7833 3850
E-mail mailbox@ewalondon.co.uk

Copyright: All rights reserved.
This drawing must not be reproduced without permission.
This drawing must not be scaled. Dimensions are in millimetres unless specified.

Job title: DIDCOT ARTS CENTRE

Drawing title: AUDITORIUM DIAGRAMATIC ELEVATIONS 1

Status	File Name	X-Ref File			
INFORMATION					
Drawn by	date	checked by	date	Scale at A1	Scale at A3
EWA	08.01.10			1:50	1:100
Job No.	CIP Cat.	Dwg No.		Revision	
M0923	AL(22)	21		-	